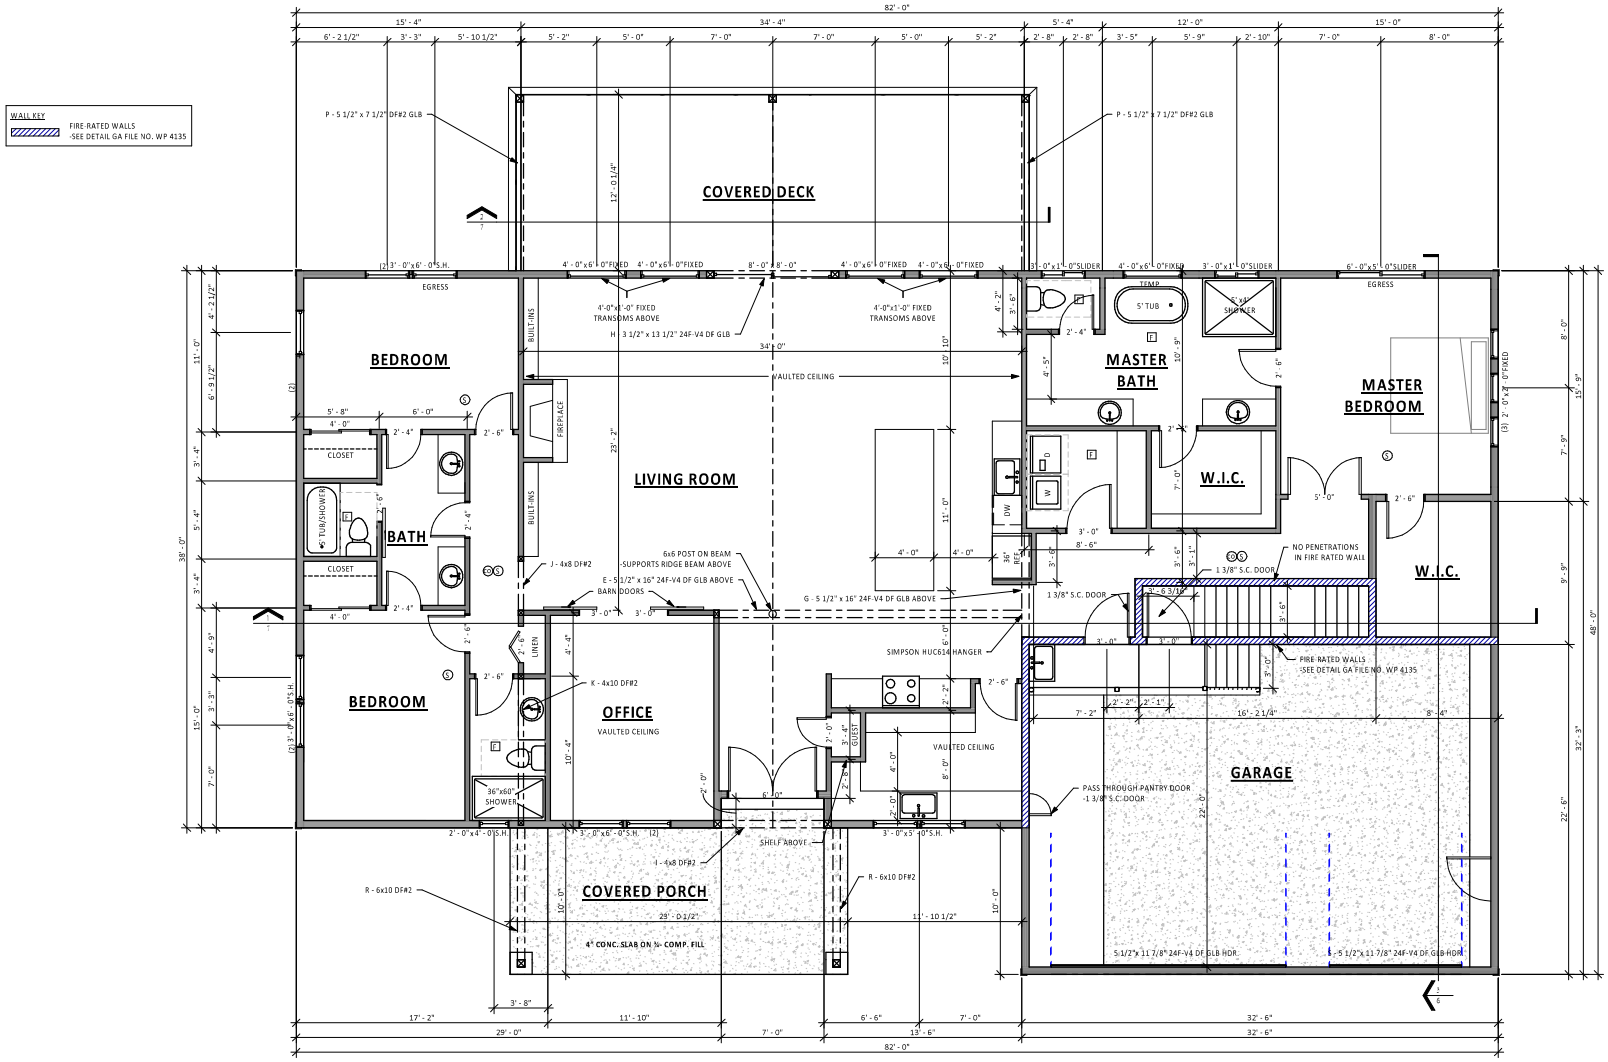

1 FIRST FLOOR PLAN
2 1/4" = 1'-0"

BUILDERS DESIGN INC
COMMERCIAL · RESIDENTIAL · REMODELING
11126 SE 82ND AVE · PORTLAND, OR 97266
PHONE: (503) 252-3453 · FAX: (503) 252-3454
EMAIL: BUILDERSDESIGN@GMAIL.COM

All ideas, arrangements, drawings and designs set forth on this sheet are the original work product of, owned by and are the property of Builders Design Inc. Any use, publication or reproduction of these ideas, arrangements, drawings and designs for any project for the persons named herein, and for the construction of one building, Any use, reuse or disclosure of such ideas, arrangements, drawings and designs for any other purpose whatsoever is strictly prohibited and may be prohibited without the written permission of Builders Design Inc. Written dimension on this drawing shall have precedence over scaled dimensions, contractors shall verify, and be responsible for all dimensions and conditions on the job, and report any discrepancies to the designer before proceeding with the work. Drawings are not to be scaled. Shop details must be submitted to this office for approval before proceeding with fabrication. Supervision or not included unless specified in work contract.

FREELAND RESIDENCE

SE OXBOW DR.

1st FLOOR PLAN

No.	Date	Issued by

Project number:	11569
Date:	4/3/2020 4:34:51 PM
Drawn by:	BSY
Area:	0
Scale	1/4" = 1'-0"

2